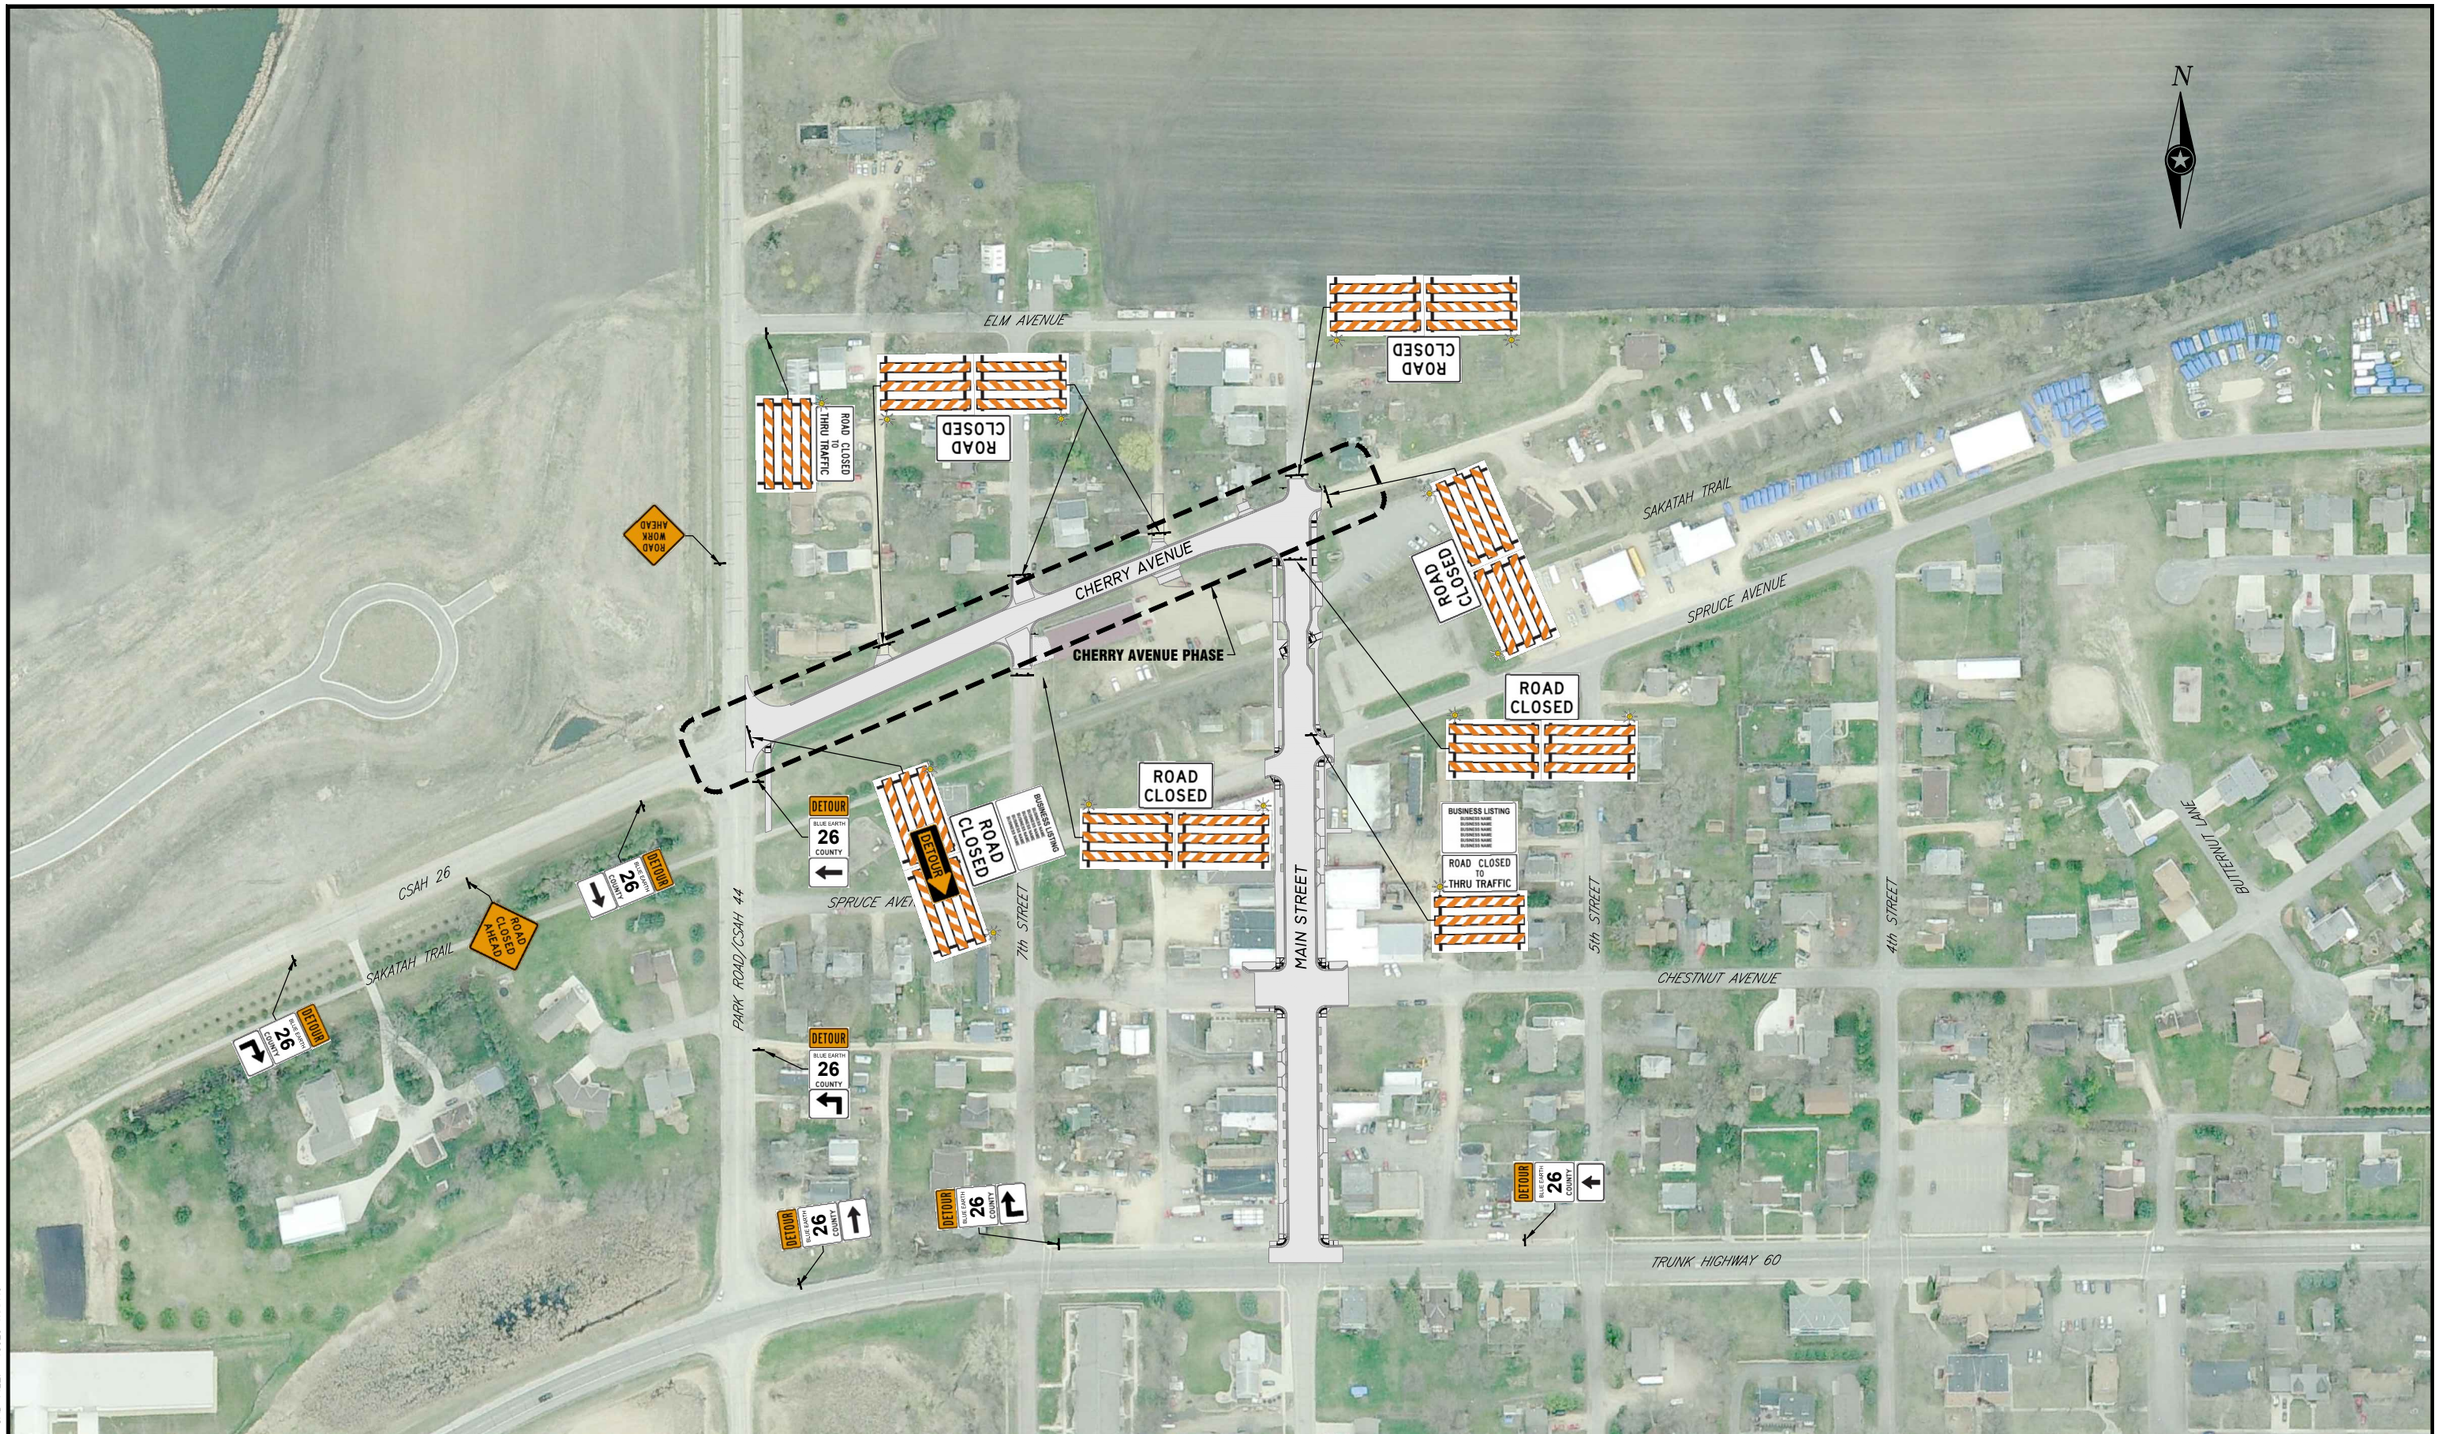

Eng. Proj. No. 11-13325

NOTE:
THE CLARITY OF THESE PLANS DEPEND UPON COLOR COPIES. IF THIS TEXT DOES NOT APPEAR IN COLOR, THIS IS NOT AN ORIGINAL PLAN SET AND MAY RESULT IN MISINTERPRETATION

I HEREBY CERTIFY THAT THIS PLAN WAS CREATED BY ME OR UNDER MY DIRECT SUPERVISION AND THAT I AM A DULY LICENSED PROFESSIONAL ENGINEER UNDER THE LAWS OF THE STATE OF MINNESOTA

CHRISTOPHER J. LARSON

DATE 4-10-13 LIC. NO. 48735

REVISIONS

SCALES: HORIZ. 0 100 VERT. 0

I S GROUP
One firm - start to finish ™
ARCHITECTS • ENGINEERS • PLANNERS • LAND SURVEYORS • SCIENTISTS

Minnesota: Mankato • Faribault
Iowa: Storm Lake • Algona • Sac City
Web: www.is-grp.com

S.A.P. Proj. No. 007-626-016

BLUE EARTH CO. DEPT. OF PUBLIC WORKS
COUNTY STATE AID HIGHWAY NO. 26
TEMPORARY TRAFFIC CONTROL PLAN – CHERRY AVENUE PHASE
MADISON LAKE, MINNESOTA

SHEET 21 OF 51 SHEETS

PLOT DATE: 4/10/2013 CAD FILE: 13325 TMP.DWG